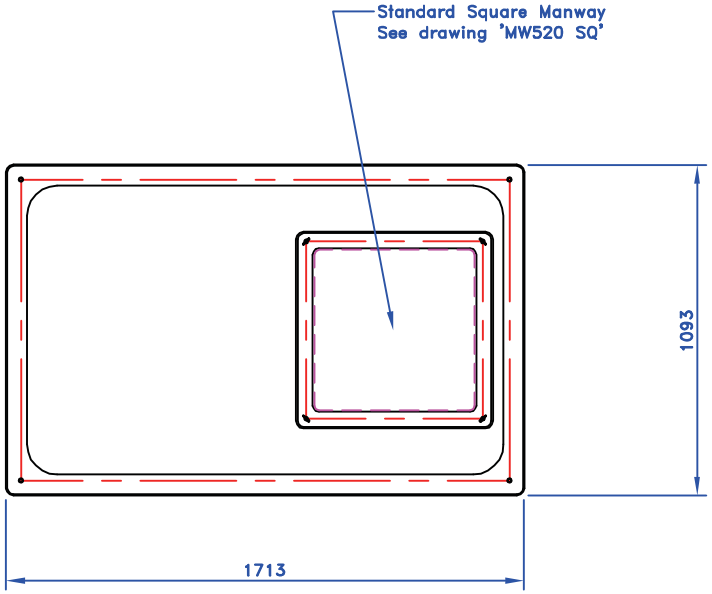

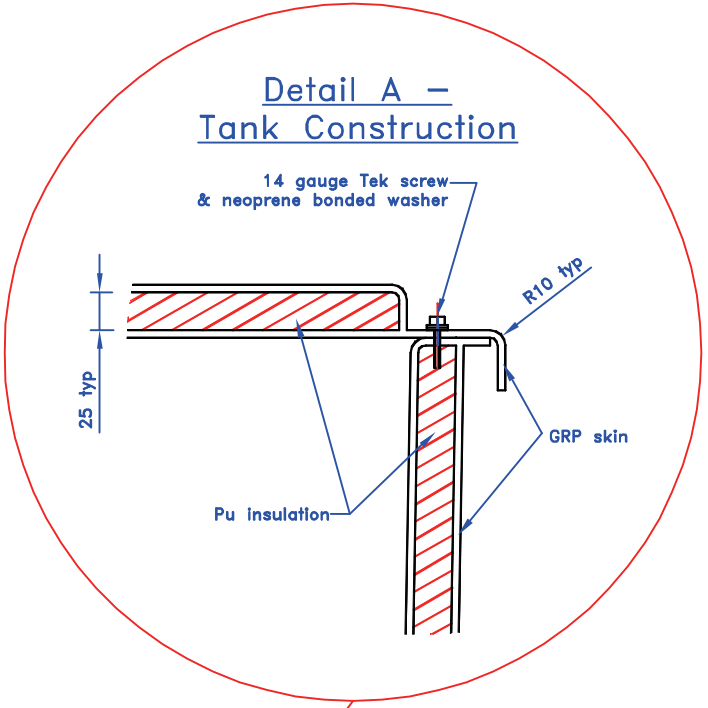

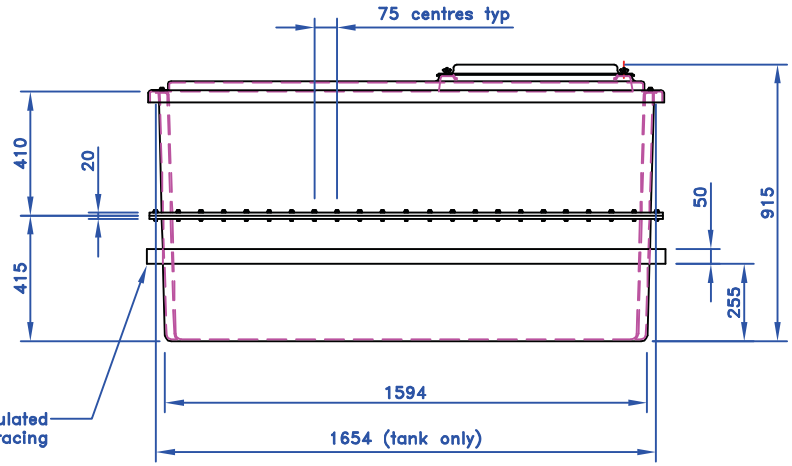

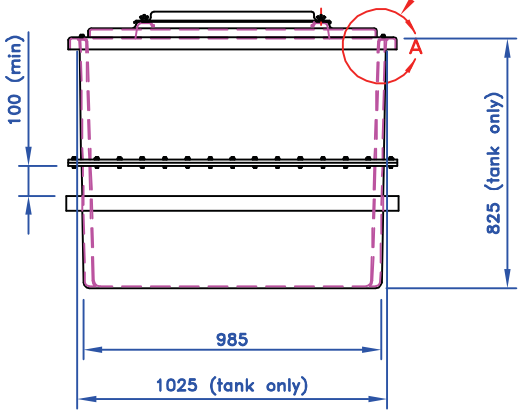

NOTE:
FIXINGS AND GASKET TO SUIT JOINT FLANGE ARE SUPPLIED INSIDE THE TANK.

DRAWING No. PW 1135–2

ALL DIMENSIONS ± 1mm UNLESS OTHERWISE STATED

SCALE 1:25

A4

NOTE:
All Purewater tanks must be fully supported on a flat, level & continuous foundation providing structural support to the tank when full to maximum operating capacity. Under no circumstances should the tank body be used to provide support to pipework and ancillary items. The tank lid is a structural part of the tank and must be in place and fitted correctly when water is contained within the tank.

DRAWN BY N.DUDDY

DATE 18/11/2010

CUSTOMER CUSTOMER

TITLE
PW 1135/2 TWO PIECE
COLD WATER STORAGE TANK

ALL DIMENSIONS IN MM – DO NOT SCALE

DATE	MOD	NOTES
DATE	A	FIRST ISSUE

TANK SPECIFICATION:

INTERNAL DIMS	1524 x 915 x 815mm
EXTERNAL DIMS	1713 x 1093 x 915mm
EACH SECTION DIMS	1713 x 1093 x 418mm
NOM. CAPACITY	1135 Litres
DRY WEIGHT	70kg
INSULATION	25mm

purewater storage ltd
Trickley Coppice Farm
Coppice Lane
Middleton
Tamworth
Staffs
B78 2BU
Tel: 0121 323 4000
Fax: 0121 323 4400
www.purewaterstorage.co.uk